FLOOR FINISHES

① VCT

② SEALED CONCRETE

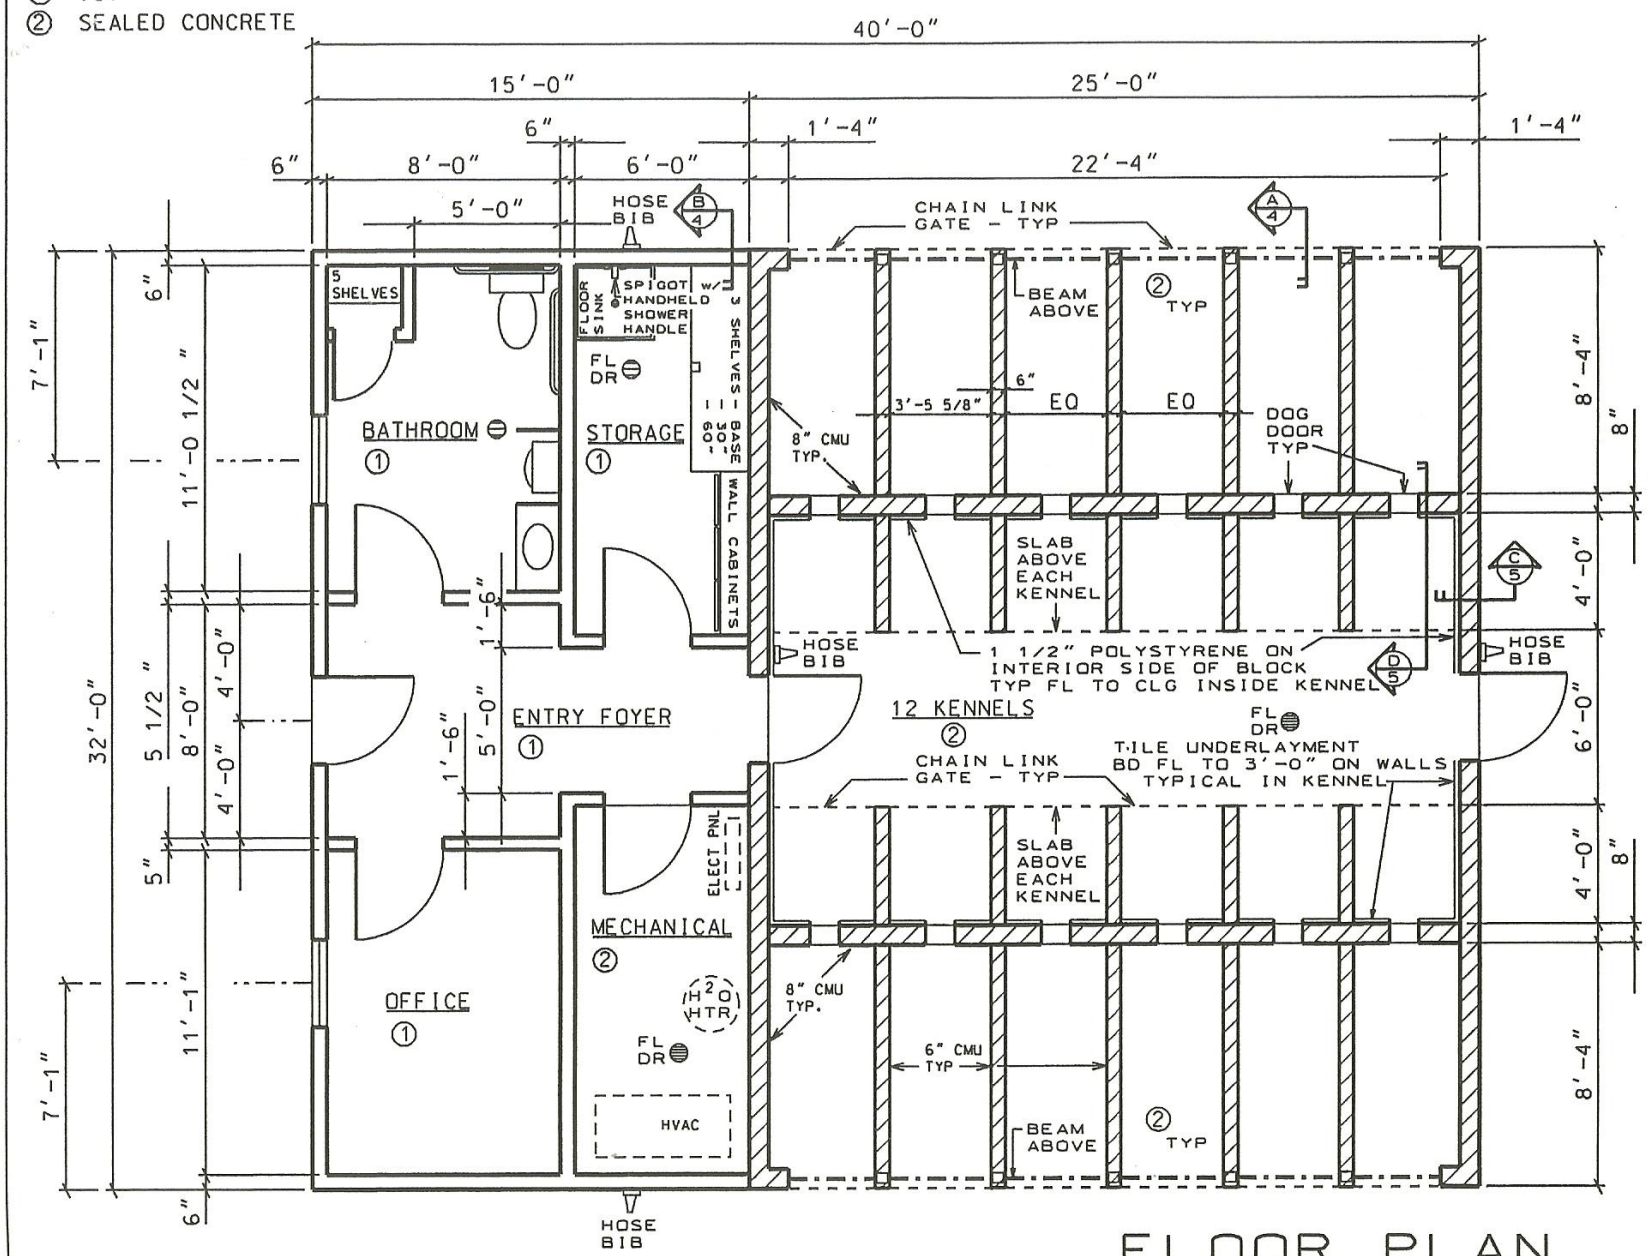

FLOOR PLAN

NTS

OWEN COUNTY ANIMAL SHELTER

1

...\Const Doc.dgn 1/13/2008 1:59:13 PM

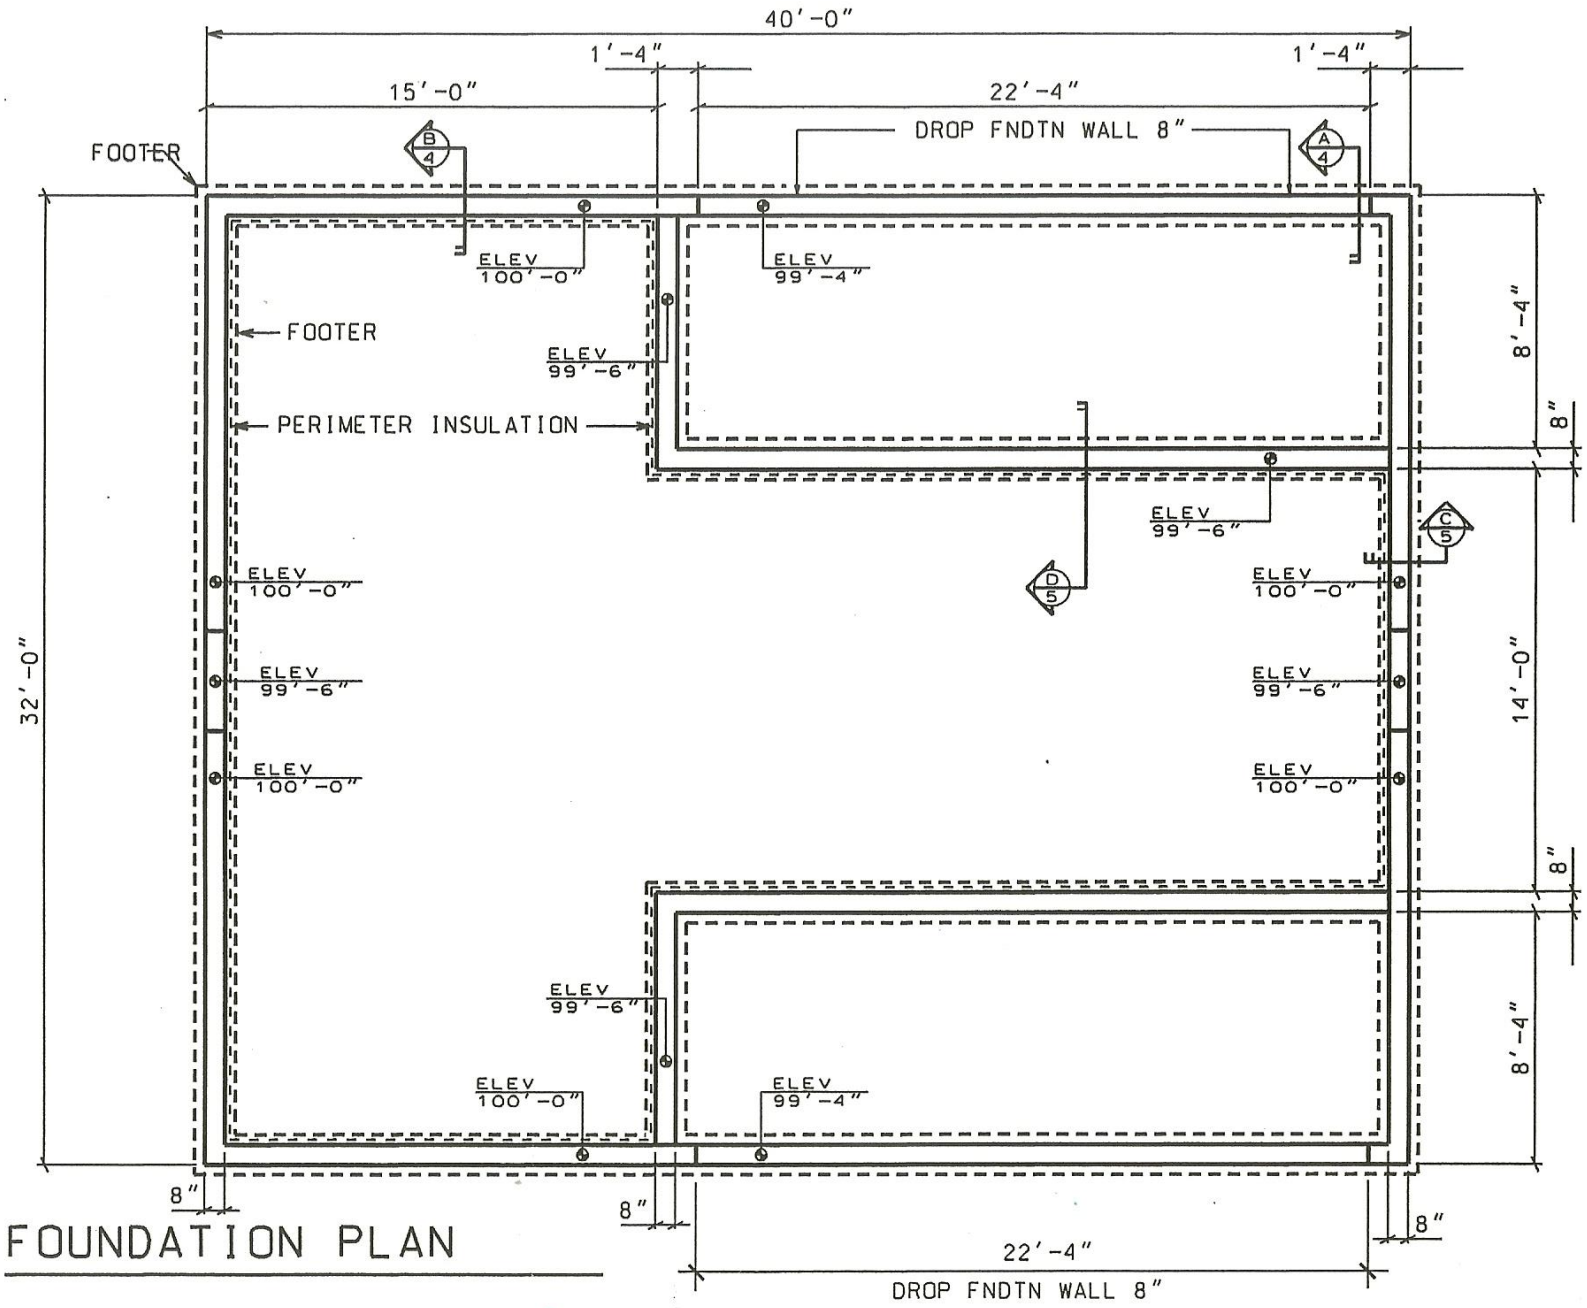

FOUNDATION PLAN

OWEN COUNTY ANIMAL SHELTER

2

...\Const Doc.dgn 1/13/2008 1:49:21 PM

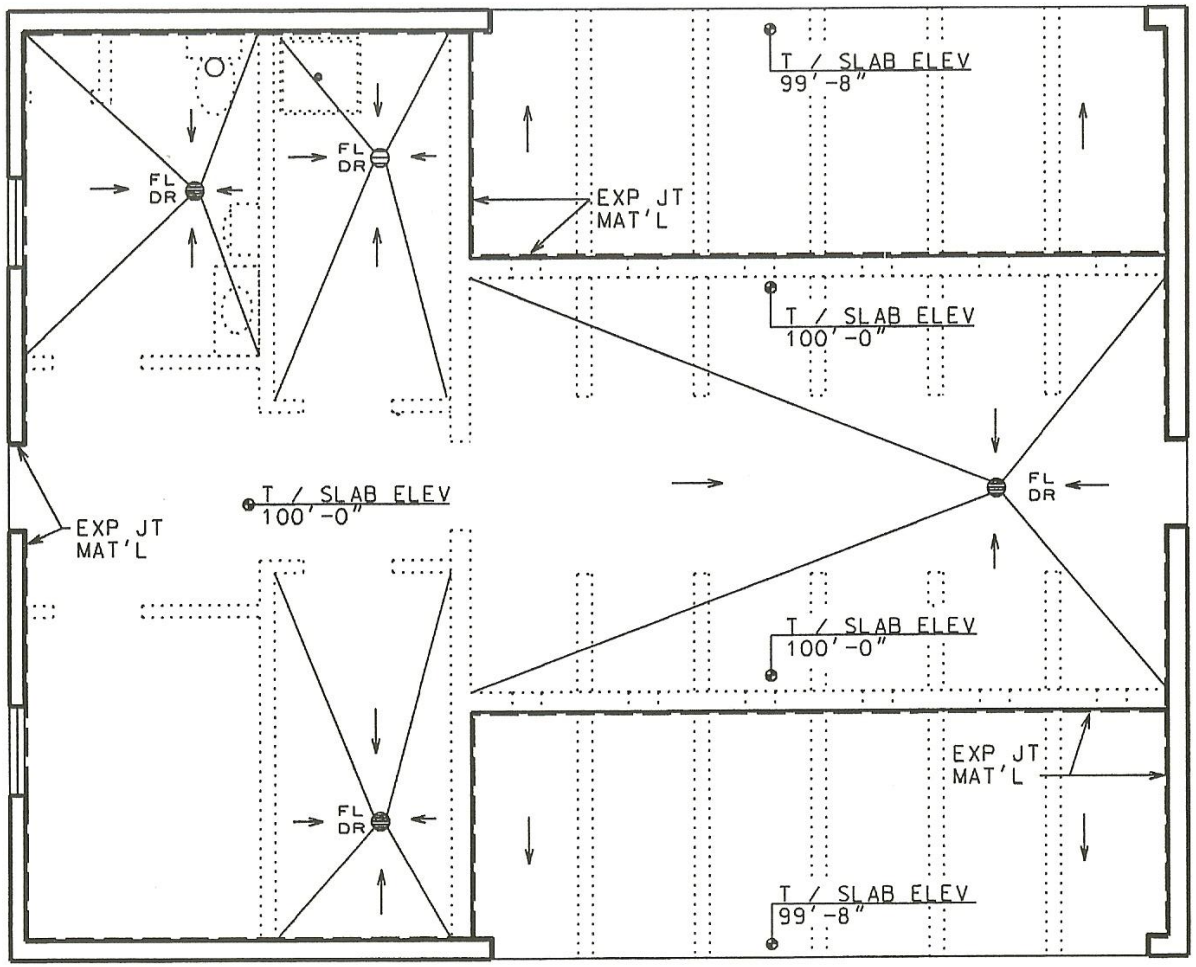

SLAB PLAN

OWEN COUNTY ANIMAL SHELTER

3

...\Const Doc.dgn 1/13/2008 1:48:33 PM

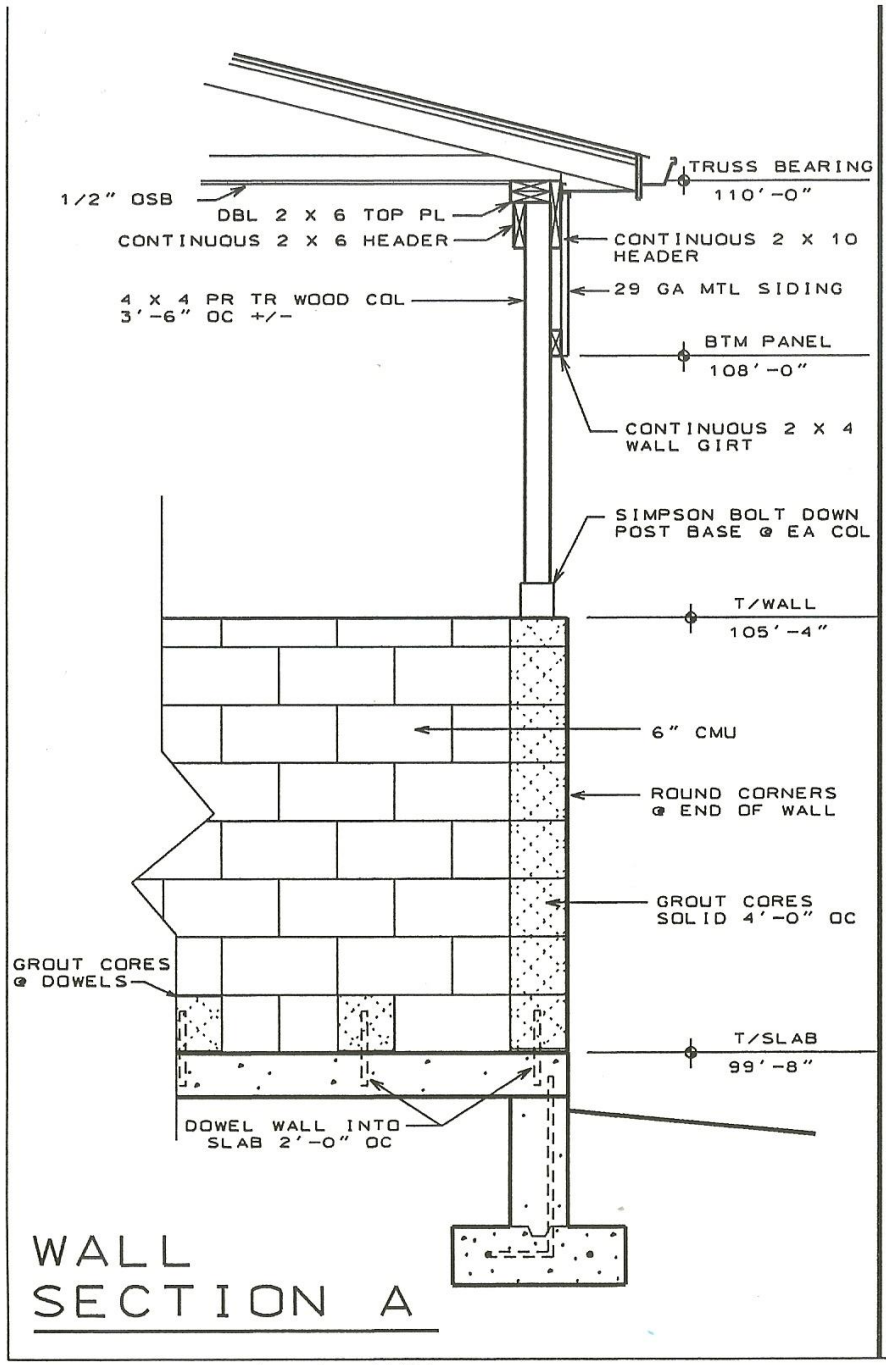

WALL SECTION A

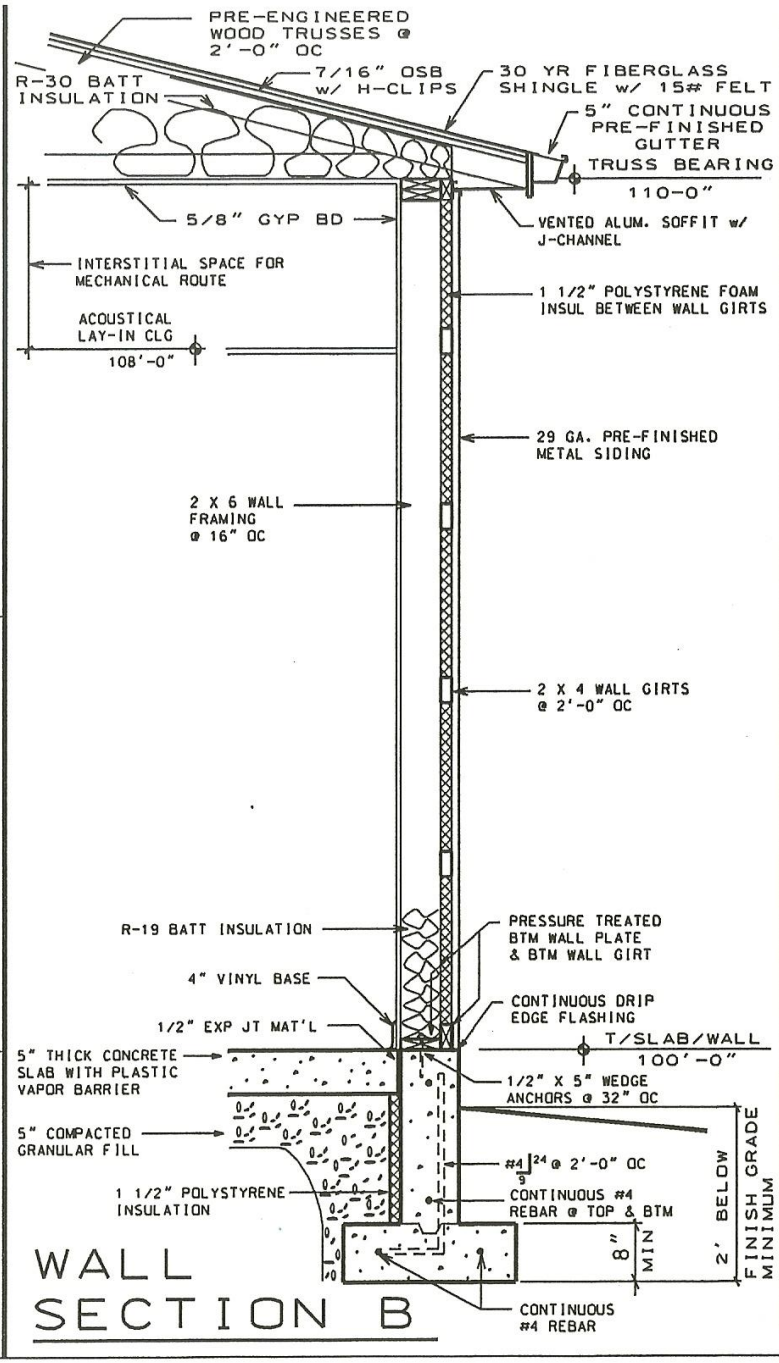

WALL SECTION B

OWEN COUNTY ANIMAL SHELTER

4

...\Const Doc.dgn 1/13/2008 1:42:51 PM

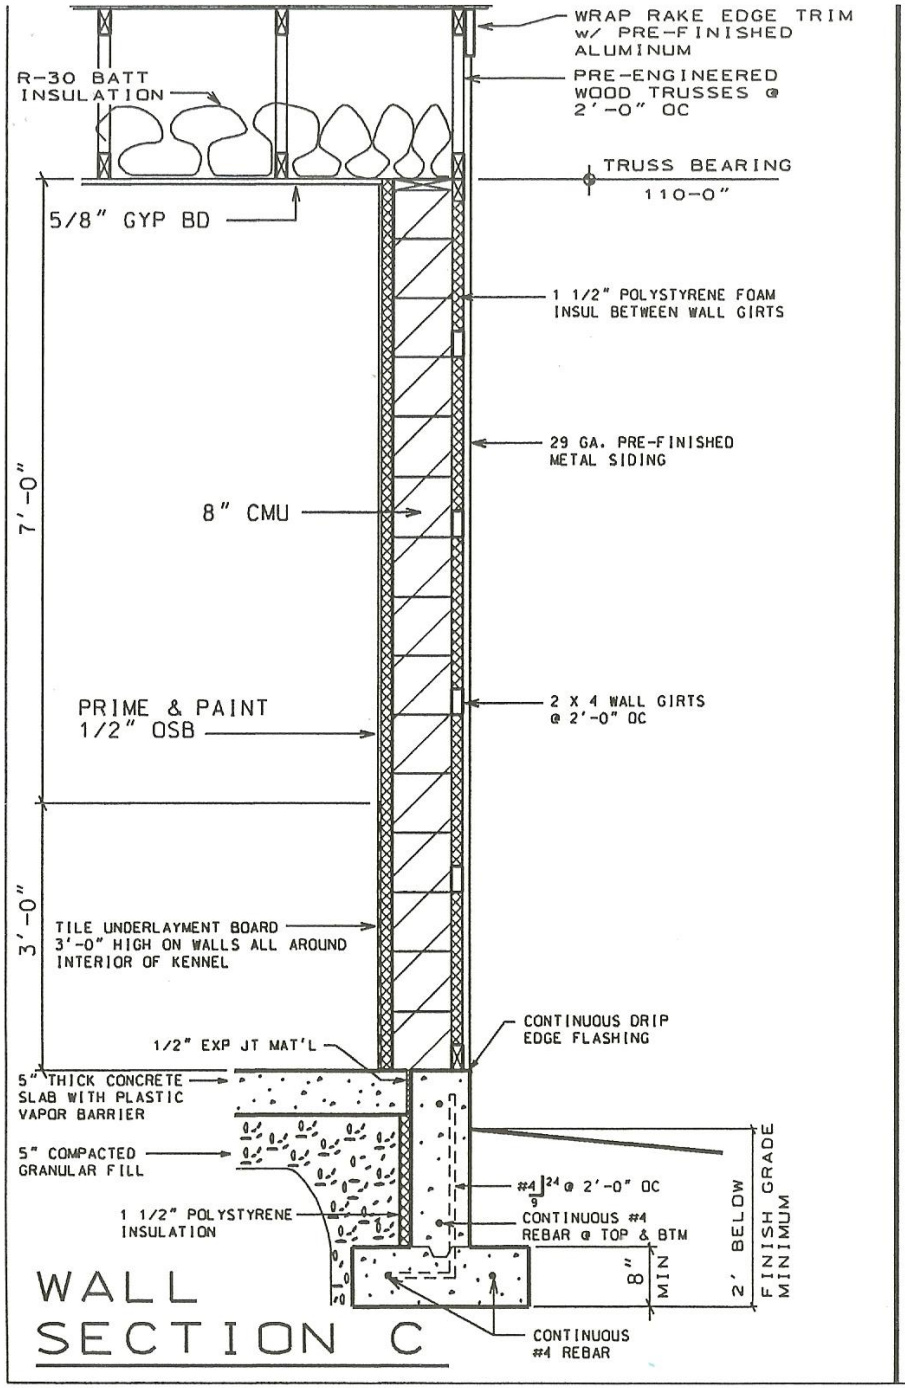

WALL SECTION C

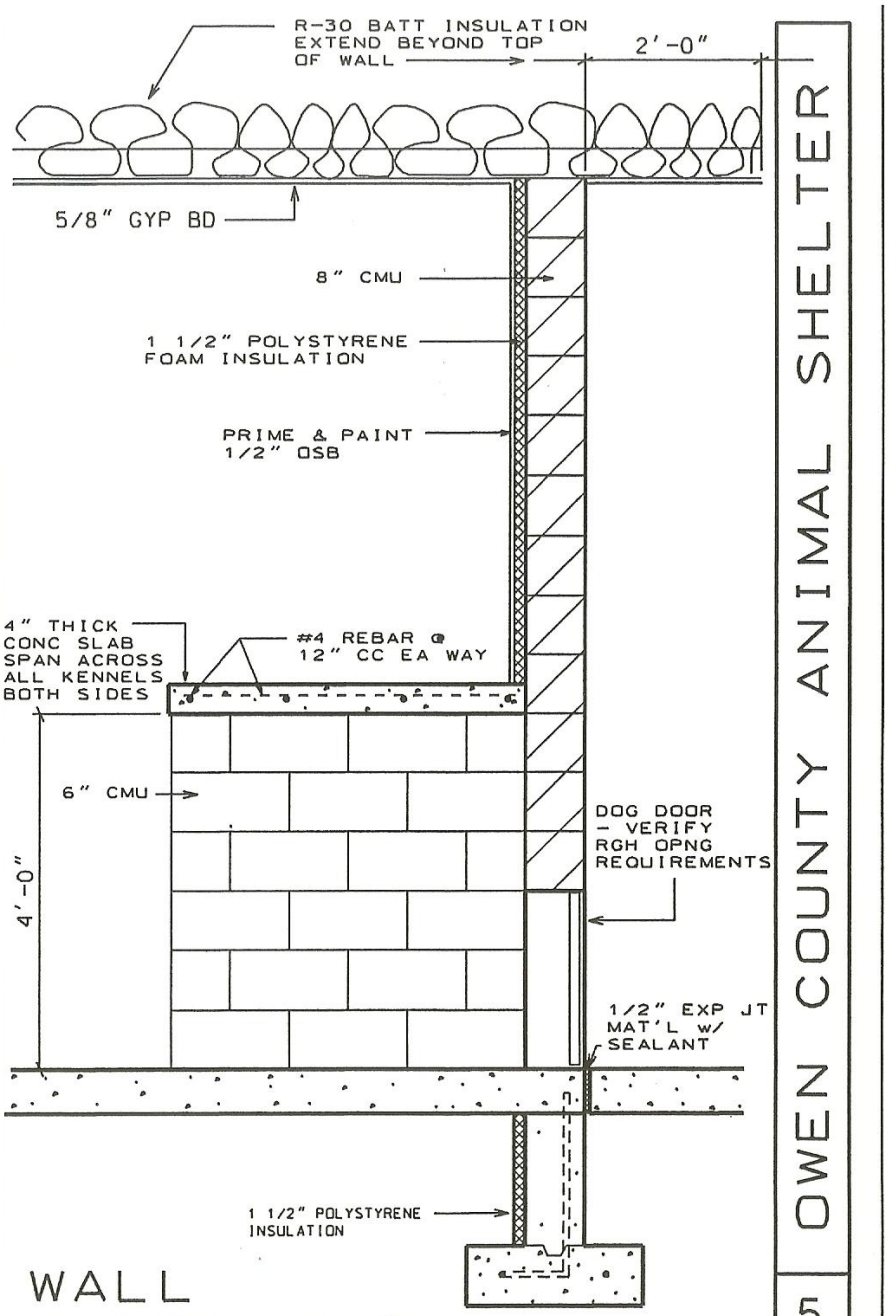

WALL SECTION D

OWEN COUNTY ANIMAL SHELTER

5

..\Const Doc.dgn 1/13/2008 2:00:13 PM

SM-4 = SURFACE MOUNT / 4 BULB T8 FLUORESCENT
LI-2 = LAY-IN/ 2 BULB T8 FLUORESCENT

NOTE: INSTALL 5/8" GYP BOARD TO THE BOTTOM OF TRUSSES ON ALL INTERIOR CEILINGS. LAY-IN CEILING GRID INSTALLED IN AREAS SHOWN 2'-0" BELOW GYP BD CEILING.

ALL ELECTRICAL WIRING & EQUIPMENT SHALL BE INSTALLED BY A LICENSED ELECTRICAL CONTRACTOR AND INSTALLED IN COMPLIANCE WITH THE KY. ELECTRICAL CODE.

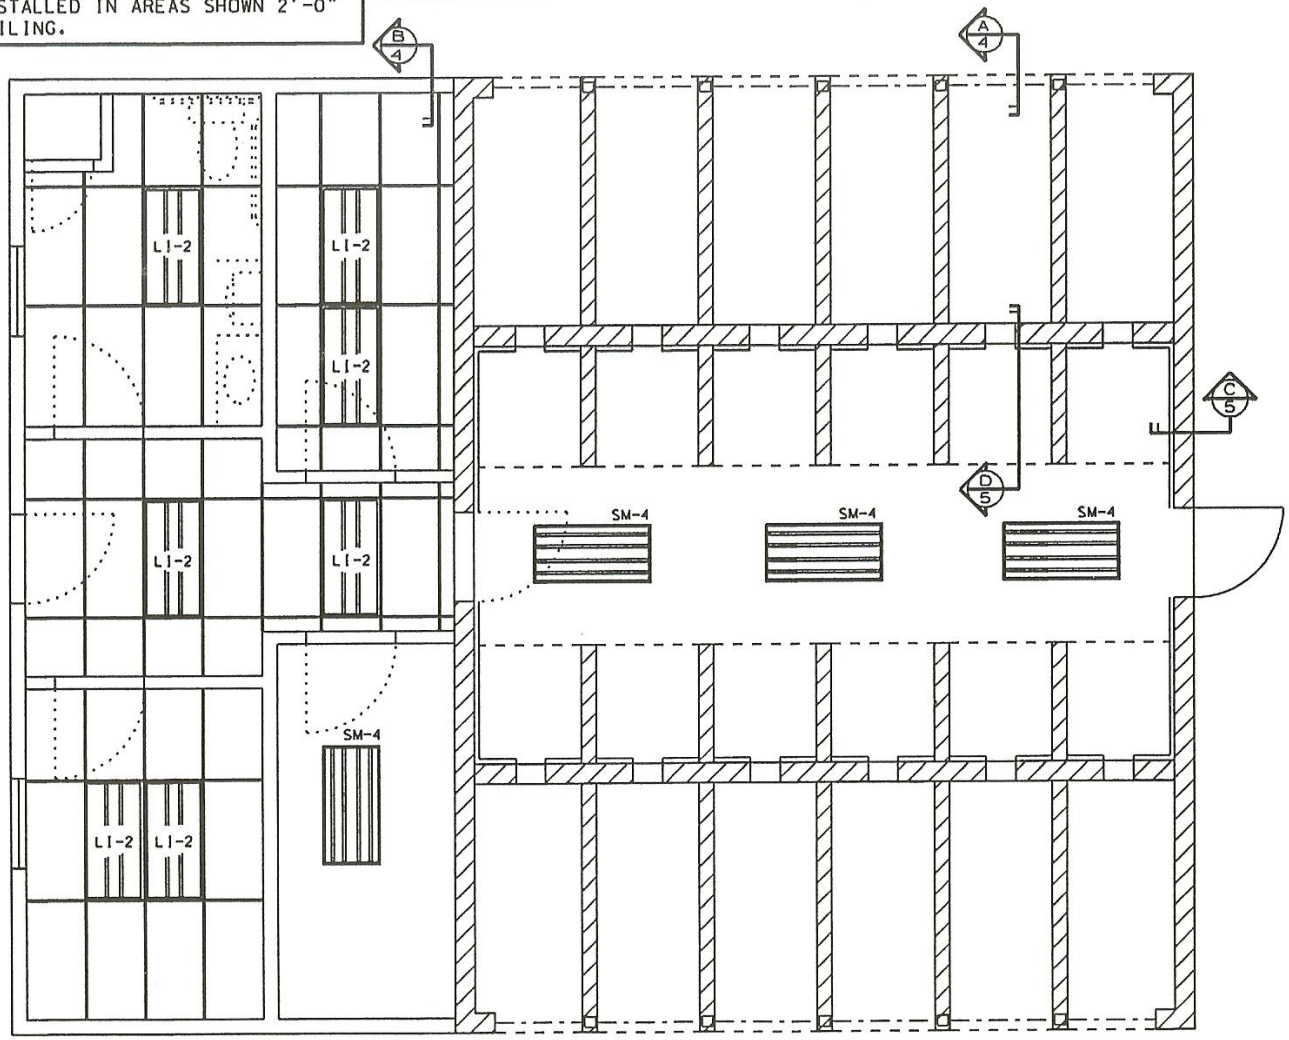

REFLECTED CEILING PLAN

NTS

OWEN COUNTY ANIMAL SHELTER

6

..\Const Doc.dgn 1/13/2008 1:47:34 PM

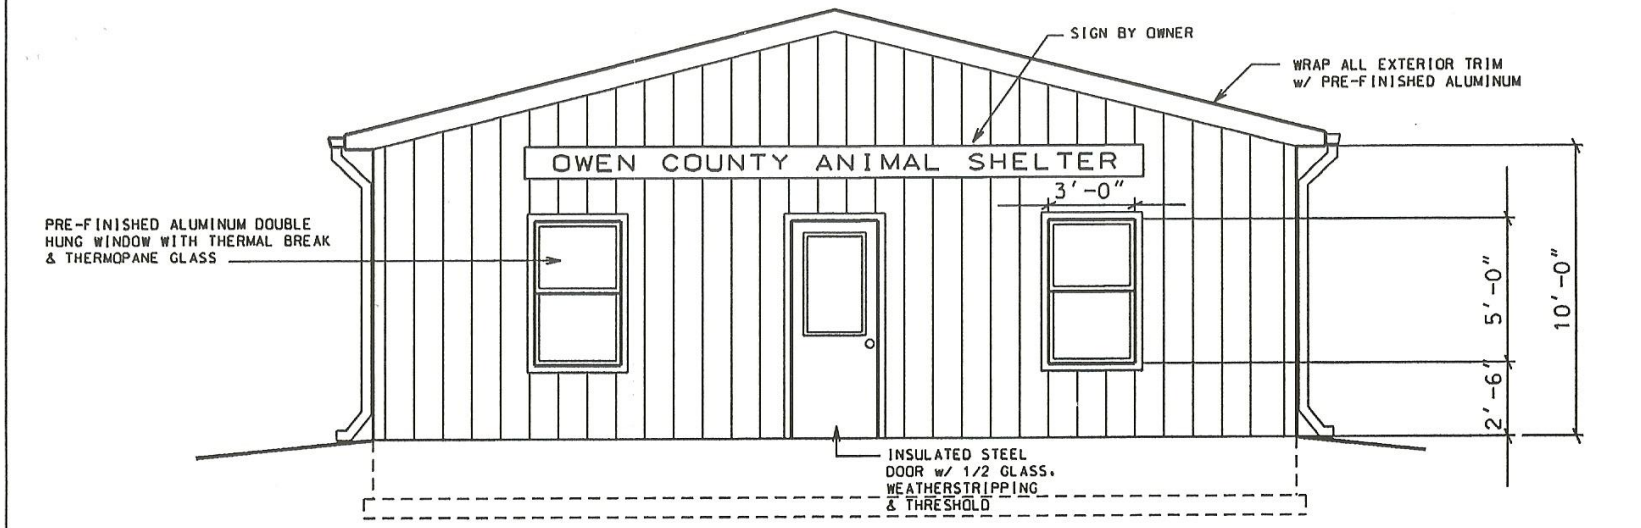

FRONT ELEVATION

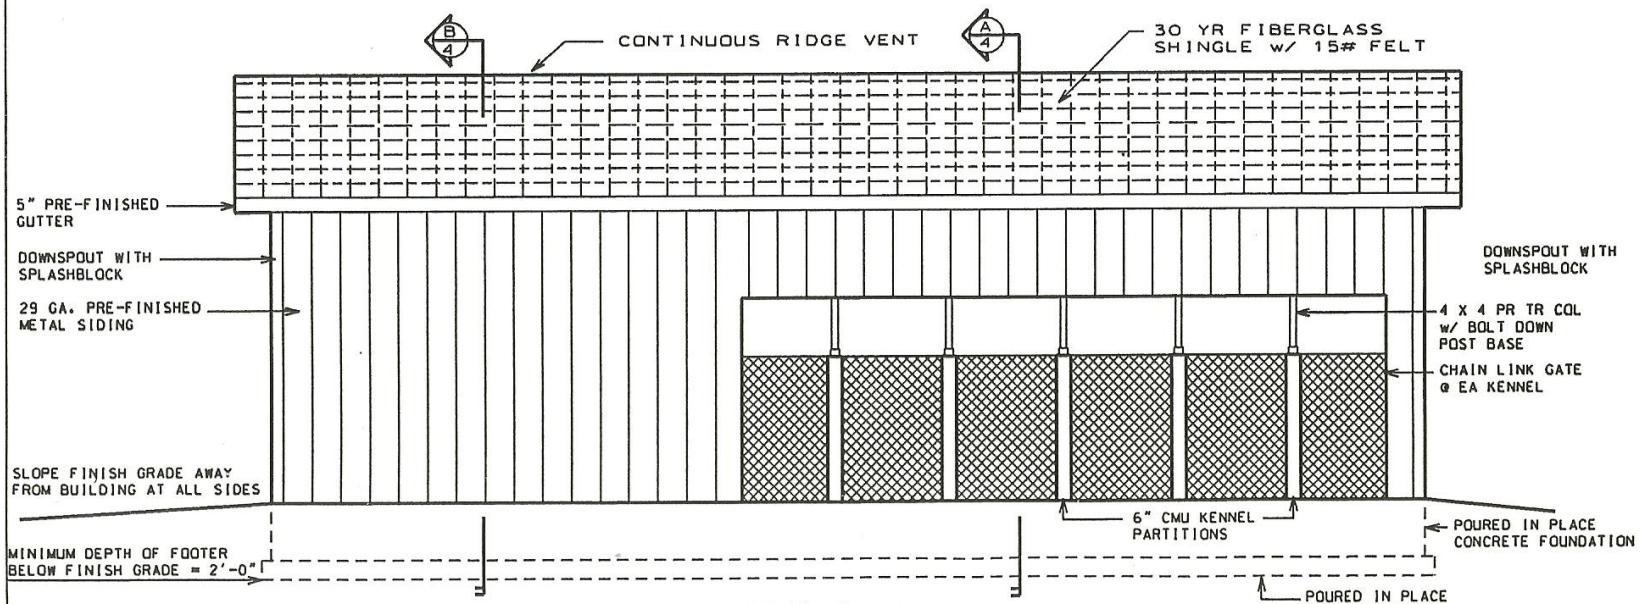

RIGHT ELEVATION

OWEN COUNTY ANIMAL SHELTER

7

...\Const Doc.dgn 1/13/2008 1:45:03 PM

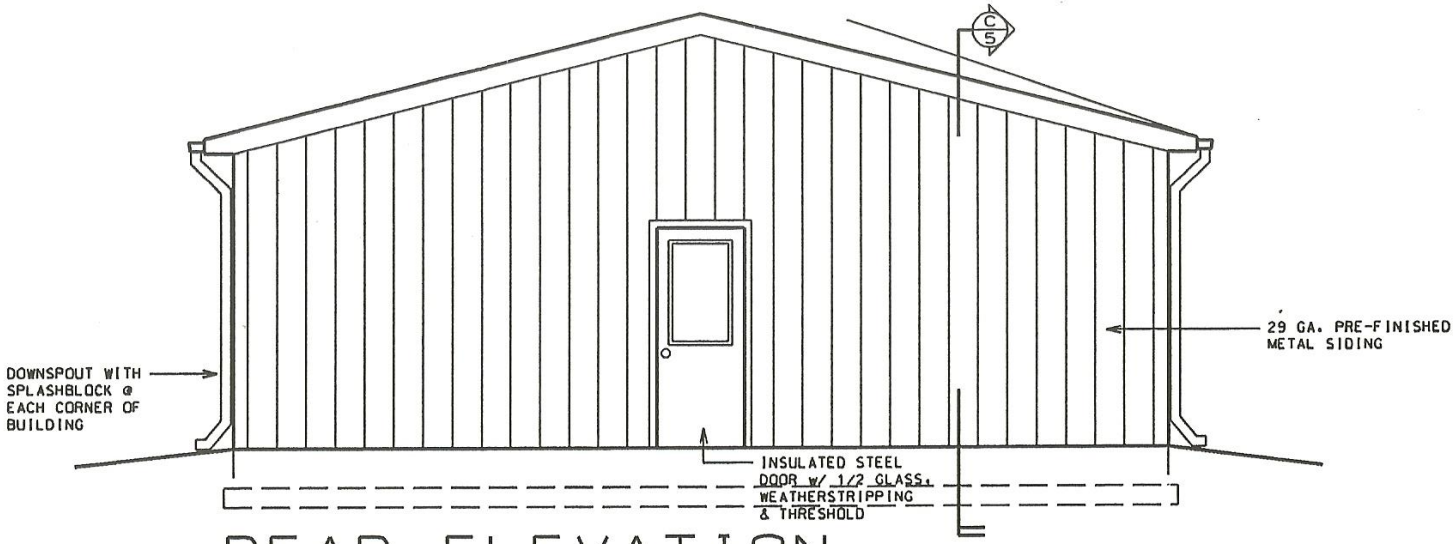

REAR ELEVATION

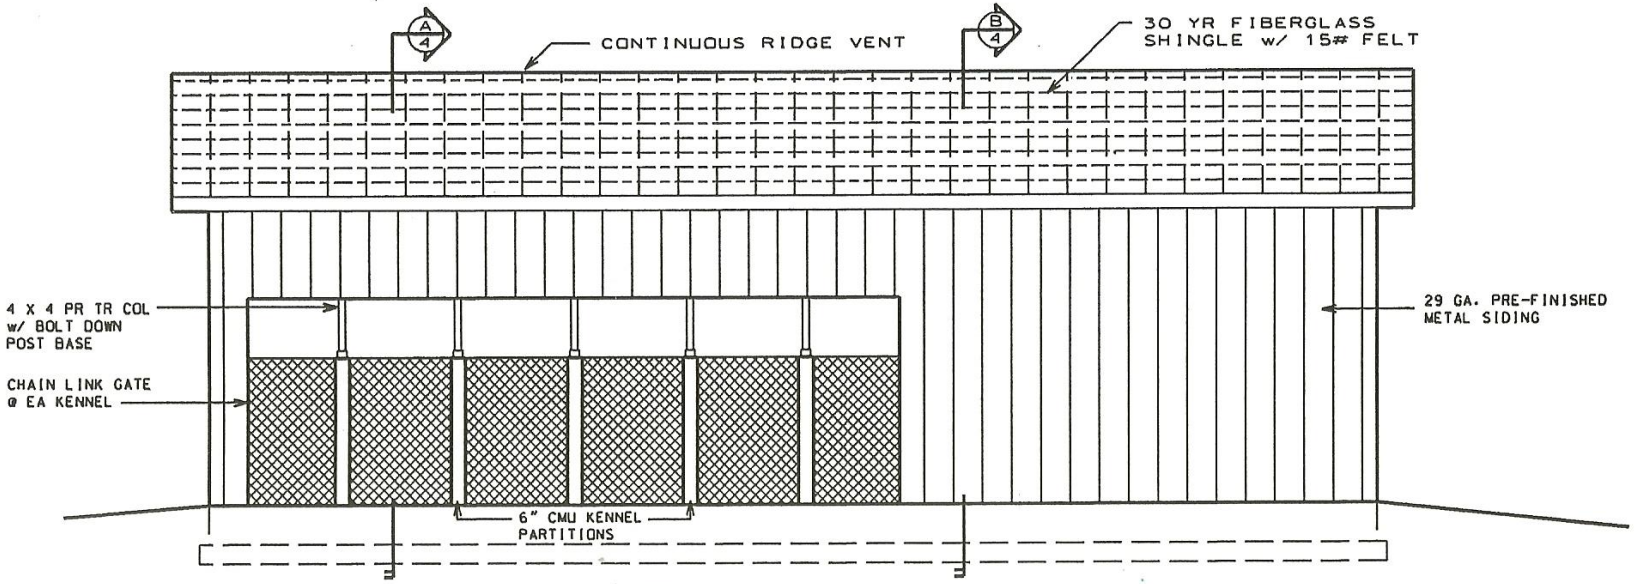

LEFT ELEVATION

OWEN COUNTY ANIMAL SHELTER

8

...\Const Doc.dgn 1/13/2008 1:46:14 PM

2 X 2 SUPPLY AIR DIFFUSER
CONNECT TO SUPPLY TRUNK w/ FLEXIBLE DUCT

2 X 2 RETURN AIR GRILL
OPEN TO CEILING SPACE ABOVE

ALL HVAC EQUIPMENT SHALL BE INSTALLED BY A LICENSED HVAC CONTRACTOR AND INSTALLED IN COMPLIANCE WITH THE KENTUCKY BUILDING CODE.

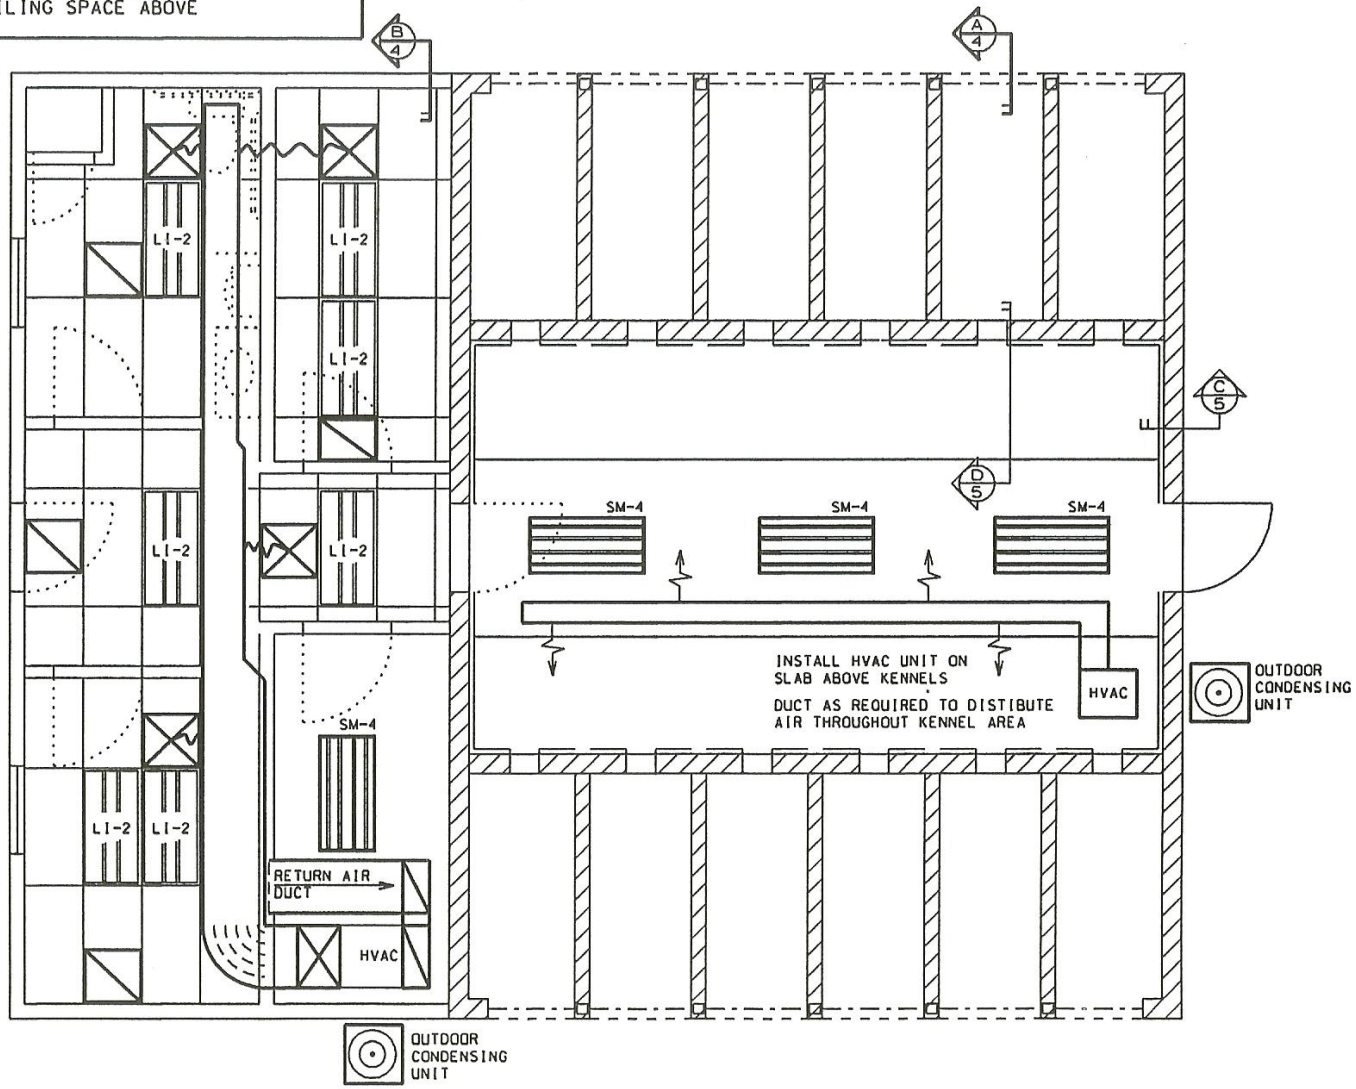

HVAC PLAN

NTS

OWEN COUNTY ANIMAL SHELTER

9

...\Const Doc.dgn 1/13/2008 1:50:22 PM